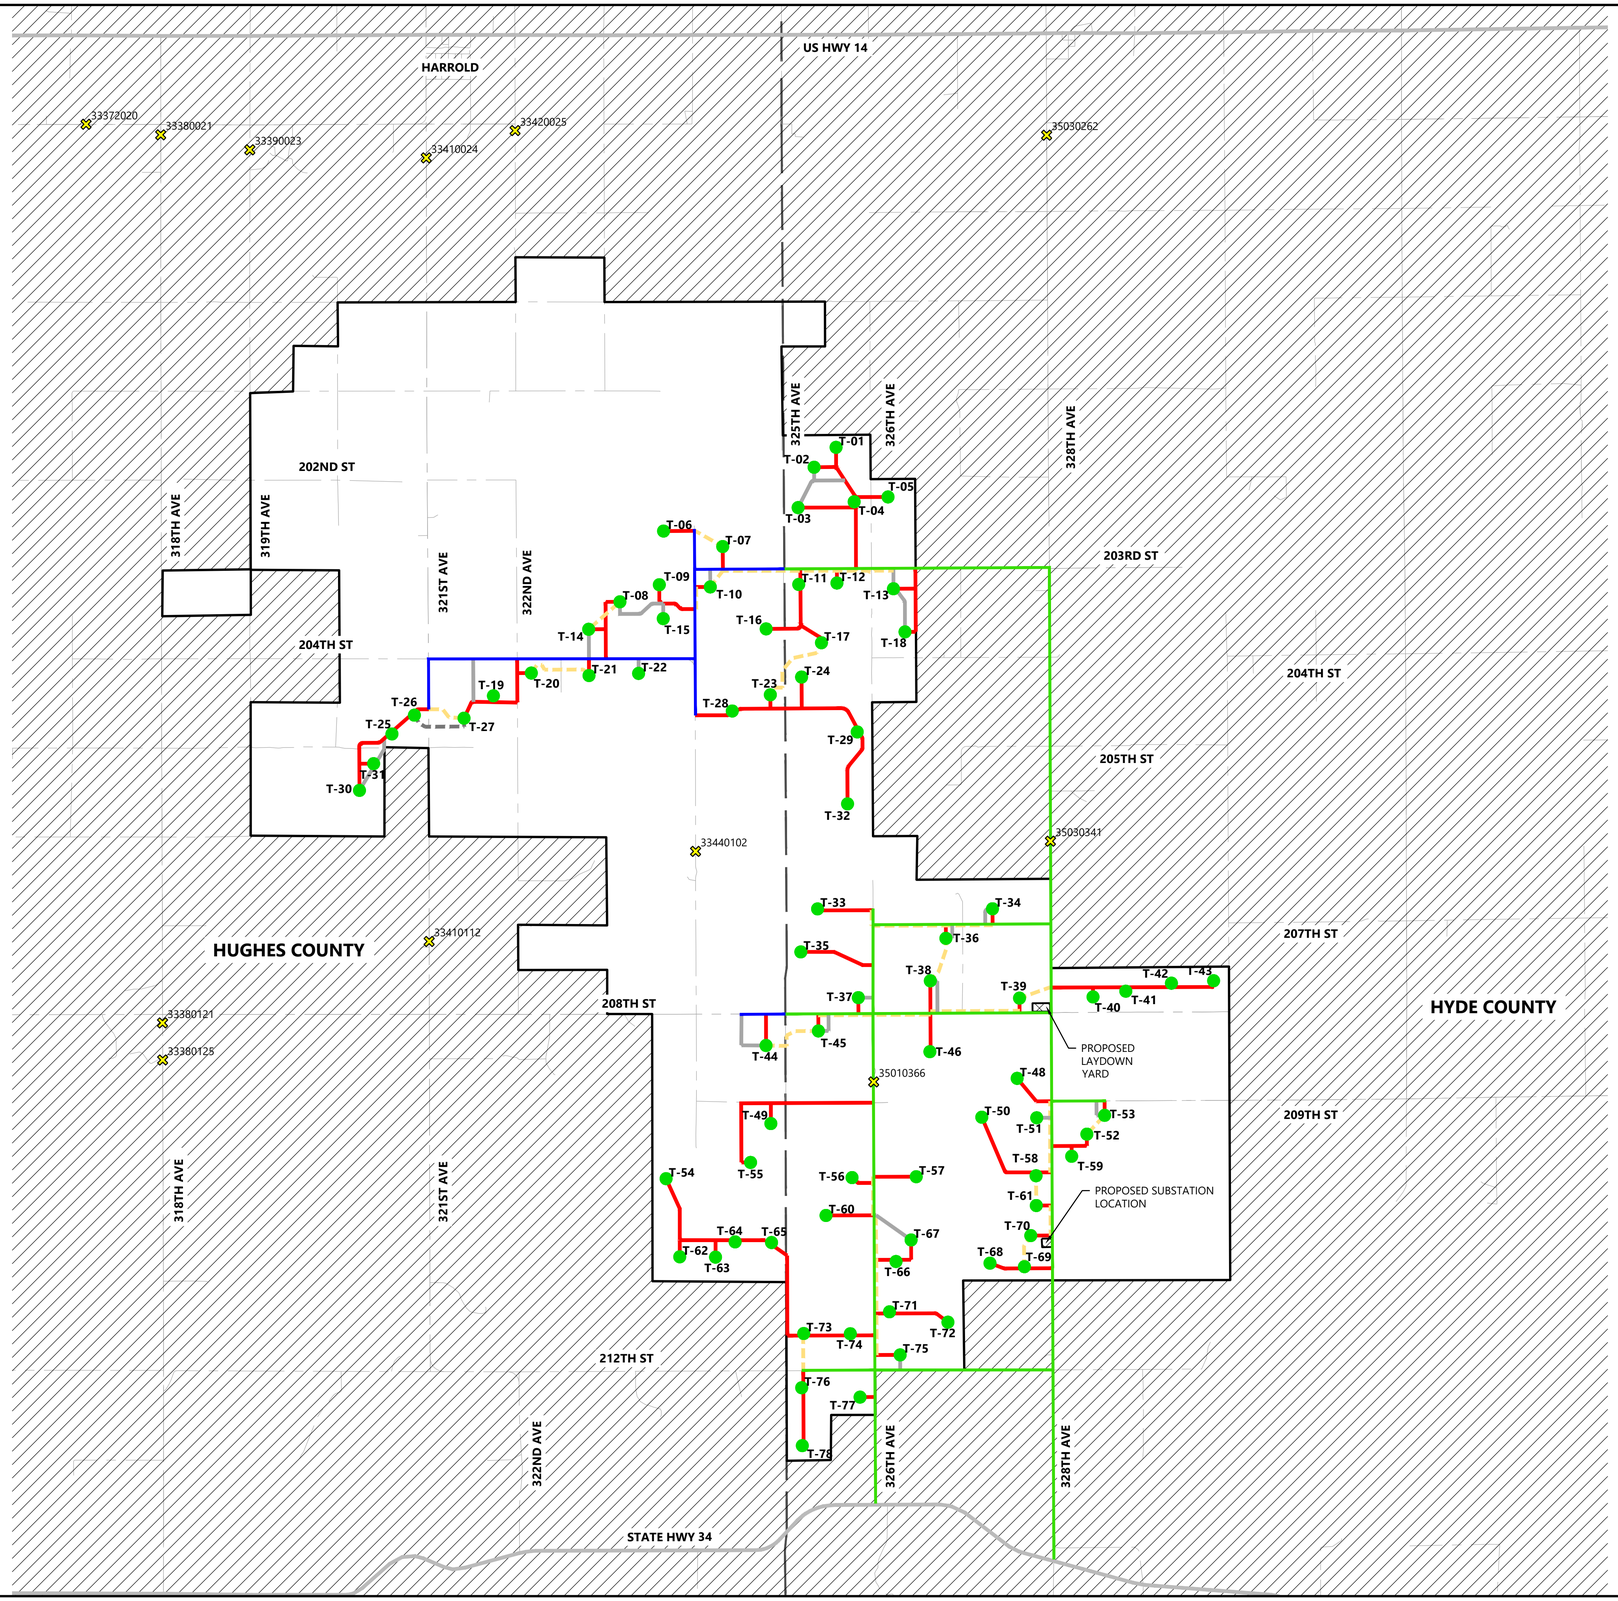

LEGEND:

- PROJECT BOUNDARY
- PROPOSED TURBINE LOCATION
- XX PROPOSED TURBINE NUMBER
- PROPOSED ACCESS ROAD
- PROPOSED ALTERNATE ACCESS ROAD
- PROPOSED CRANE PATH
- PROPOSED ALTERNATE CRANE PATH
- PROPOSED HYDE COUNTY DESIGNATED ROADS
- PROPOSED HUGHES COUNTY DESIGNATED ROADS
- EXISTING ROAD
- EXISTING COUNTY BOUNDARY
- EXISTING HIGHWAY
- PROPOSED PROJECT FACILITIES
- NBI ID *EXISTING NBI BRIDGE

*BRIDGES TO AVOID FOR PROJECT USE.
RESTRICTED TO 5 TON GVW OR LESS

ITEM	LENGTH
PROPOSED ACCESS ROADS	34.45 mi
PROPOSED HYDE COUNTY DESIGNATED ROADS	29.25 mi
PROPOSED HUGHES COUNTY DESIGNATED ROADS	7.20 mi

Westwood

Phone (952) 937-5150
Fax (952) 937-5822
TollFree (888) 937-5150
12701 Whitewater Drive, Suite #300
Minnetonka, MN 55343
westwoodps.com
Westwood Professional Services, Inc.

PREPARED FOR:

WANZEK
a MasTec company

4850 32nd Avenue South
Fargo, ND 58104

REVISIONS:

#	DATE	COMMENT
A	7/30/2021	30% CIVIL PLANS

0' 4500' 9000' 13500'

North Bend Wind Project

Hughes and Hyde County, South Dakota

RUA APPENDIX B
DESIGNATED ROADS
PRELIMINARY

NOT FOR CONSTRUCTION

DATE: 5/26/2022

SHEET: 1

N:\0005085.01_CAD_Civil\Exhibit\0005085.01-GA00-EXHIBIT.dwg 5/26/2022 11:19 AM Zac Wonnebeil